FilmL.A., Inc.
6255 W Sunset Blvd, 12th Floor
Hollywood, CA 90028
t: (213)977-8600 - f: (213)977-8601
www.filmla.com

Summary Information

Permit No: F00140808-B **Type of Permit:** FILMING **Release Date:** 08/22/2018

Production Company THANK YOU BRAIN -THATS FANTASTIC LLC

Insured Company Name THANK YOU BRAIN PRODUCTIONS, LLC

Contact Phone No. 1 323-860-8424
Contact Phone No. 2 818-600-4342
Fax
Address 3755 CAHUENGA BLVD WEST
STUDIO CITY, California 91604

Production Title RYAN HANSEN SOLVES CRIMES ON TELEVISION

Type of Production TV Sitcom

Producer Lyndsay Roger

Director Rawson Marshall Thurber

1st AD Vince Duque

Production Manager N/A N/A

FilmL.A. Coordinator Cody Penwell

Location Manager David Flannery
Primary Phone Mobile - 626-590-8823
Secondary Phone Office - 818-688-4288

Location Assistant Jody Denny-Remy
Primary Phone Mobile - 424-240-2370
Secondary Phone

Fees

Posting 300	$69.00
Posting 600	$138.00
Posting 1200	$552.00
Posting Max	$621.00
Notification Charge	$340.00
LA CITY LANE AND STREET CLOSURE FEE	$312.00
FILMLA NON-REFUNDABLE FILM PERMIT RIDER FEE	$109.00

Total Permit Fee $2,141.00

Number of Locations 5

NOT A PERMIT

FilmL.A., Inc.
6255 W Sunset Blvd, 12th Floor
Hollywood, CA 90028
t: (213)977-8600 - f: (213)977-8601
www.filmla.com

Summary Information

Location

Permit Number	F00140808-B	**Location Manager**	David Flannery
Production Company	THANK YOU BRAIN -THATS FANTAST...	Primary Phone	Mobile - 626-590-8823
Insured Company	THANK YOU BRAIN PRODUCTIONS, L...	Secondary Phone	Office - 818-688-4288
Production Title	RYAN HANSEN SOLVES CRIMES ON T...		

Location Address Hollywood Bl., McCadden Pl. - Cherokee Ave., Los Angeles, CA, 90028

Location Type Sidewalk

Film Dates 8/22/2018 - 8/23/2018 20:00 - 08:00 1 day

Open or Closed to the Public Open

Generic Conditions

*Certain service and personnel fees required by jurisdictional agencies are not collected by FilmL.A. Any such fees must be paid directly to the appropriate agency, and a separate invoice will be provided to the permittee.
*LA CITY AND/OR LA COUNTY FIRE CHECKLIST ATTACHED TO FINAL PERMIT. THE PERMITTEE IS RESPONSIBLE FOR COMPLETING CHECKLIST PRIOR TO FILMING ACTIVITY AT THIS LOCATION. NON COMPLIANCE MAY RESULT IN ASSIGNMENT OF A FIRE OFFICER.
All closures impacting sidewalks must be implemented per WATCH manual, CA MUTCD TA-28 & TA-29
Community Survey Obtained
Equipment staging and vehicles may park on one side of the street only.
Must Maintain 5' Clearance on Sidewalks/Walkways
Must maintain local/emergency access
No cast or crew parking on area streets
No interference with merchant activity.
No stopping and setting up in residential areas before 7am or after 10pm without prior approval
No stopping or setting up in front of merchants or residents without prior approval
Notify LAPD Hollywood Division (213) 972-2971 and comm. (213) 978-6552 1/2 hour prior to any gunfire, brandishing weapons, special effects or simulated emergency or criminal activity.
Number of uniformed officers listed on the permit is a minimum requirement. Permittee remains responsible for deploying a sufficient number of uniformed officers to provide traffic and crowd control to ensure the safety of the film crew and the public.
Traffic control must be done in accordance w/MUTCD
Traffic Officers Required
Uniformed officers shall have a copy of the film permit in their possession and are required to confirm that all traffic control signage devices are in place.

Please see attached document 140808_FULL_HOLLYWOOD_MCCADDEN_CHEROKEE_.pdf

NOT A PERMIT

FilmL.A., Inc.
6255 W Sunset Blvd, 12th Floor
Hollywood, CA 90028
t: (213)977-8600 - f: (213)977-8601
www.filmla.com

Summary Information — Location

Permit Number	F00140808-B	**Location Manager**	David Flannery
Production Company	THANK YOU BRAIN -THATS FANTAST...	Primary Phone	Mobile - 626-590-8823
Insured Company	THANK YOU BRAIN PRODUCTIONS, L...	Secondary Phone	Office - 818-688-4288
Production Title	RYAN HANSEN SOLVES CRIMES ON T...		

Equipment on Location

Type	Quantity
5 or 10 ton trucks	4
Cast/Crew vehicles	55
Catering Truck	1
Condors	1
Cranes	1
Cube Trucks	3
Generator	1
Motor Homes	1
Portable restrooms	1
Trailers	3
Vans	3

Personnel on Location

Type	Quantity
Cast	5
Crew	70
Off-Duty/Active LAPD Officer(s)	6
Spot Check	1

Filming Activities Atmospheric Smoke Effects; Brandishing weapons; Driving shots; Emergency vehicles with flashing lights; Equipment on sidewalk, in curb lane & across street; Exterior establishing shots; Exterior models against scenery; Intermittent pedestrian control; Intermittent traffic control - 2 minutes standard; Precision driving (within or below posted speed limit only); Jib arm in the street; Talent in the street; Simulated foot chase; Simulated car chase;

Jurisdiction **Political:** Los Angeles City - Council District 13 **Police:** Los Angeles Police Department **Fire:** Los Angeles City

Thomas Guide **Page:** 593 **Grid:** E4

Approvals

LOS ANGELES CITY DEPARTMENT OF PUBLIC WORKS-COMMISSIONER	Kevin James
LOS ANGELES CITY DEPARTMENT OF TRANSPORTATION - CLOSURES	Yulizza Ramirez
LOS ANGELES CITY POLICE DEPARTMENT	Gabriel Martinez

Coordinator Note RIDER B RELEASES THE REMAINING LOCATIONS

Parking

Base Camp 1760 N Gower St, Los Angeles, CA, 90028
Location Type : Other Location

Crew Parking 1760 N Gower St, Los Angeles, CA, 90028
Location Type : Other Location

Parking Notes
First Presbyterian Church

NOT A PERMIT

FilmL.A., Inc.
6255 W Sunset Blvd, 12th Floor
Hollywood, CA 90028
t: (213)977-8600 - f: (213)977-8601
www.filmla.com

Summary Information

Location

Permit Number	F00140808-B	**Location Manager**	David Flannery
Production Company	THANK YOU BRAIN -THATS FANTAST...	Primary Phone	Mobile - 626-590-8823
Insured Company	THANK YOU BRAIN PRODUCTIONS, L...	Secondary Phone	Office - 818-688-4288
Production Title	RYAN HANSEN SOLVES CRIMES ON T...		

Posting "No Parking" signs N/S HOLLYWOOD BL, MCCADDEN PL - CHEROKEE AVE
S/S HOLLYWOOD BL, MCCADDEN PL - LAS PALMAS AVE
B/S LAS PALMAS AVE, HOLLYWOOD BL - HAWTHORN AVE
B/S MCADDEN PL, HOLLYWOOD BL - HAWTHORN AVE

Approximate Footage more than 1800 **Log Number** 213234

Date(s) 8/23/2018 to 8/23/2018 **Time(s)** 00:00 to 00:00

Posting "No Parking" signs B/S LA BAIG AVE, CARLOS AVE NORTH 200'

FOR TRUCK/EQUIPMENT LOAD OUT

Approximate Footage 301 - 600 **Log Number** 213235

Date(s) 8/24/2018 to 8/24/2018 **Time(s)** 00:00 to 00:00

Lane / Full Closure FULL CLOSURE OF HOLLYWOOD BL, MCCADDEN PL (NORTH) - CHEROKEE AVE (SOUTH)
FULL CLOSURE MCCADDEN PL, HOLLYWOOD BL - HAWTHORN AVE
FULL CLOSURE LAS PALMAS AVE, HOLLYWOOD BL - SOUTH 300'

Approximate Footage 0 - 300

Date(s) 8/23/2018 to 8/23/2018 **Time(s)** 02:00 to 05:30

Lane / Full Closure FULL CLOSURE LAS PALMAS AVE, HOLLYWOOD BL - YUCCA ST

Approximate Footage 0 - 300

Date(s) 8/22/2018 to 8/22/2018 **Time(s)** 20:00 to 06:30

Lane / Full Closure S/S CURB LANE HOLLYWOOD BL, 6712 HOLLYWOOD BL - WEST TO LAS PALMAS AVE

(CONTINUOUS CLOSURE 8/22, 1300 THRU 8/23, 0630)

Approximate Footage 0 - 300

Date(s) 8/22/2018 to 8/23/2018 **Time(s)** 13:00 to 06:30

NOT A PERMIT

FilmL.A., Inc.
6255 W Sunset Blvd, 12th Floor
Hollywood, CA 90028
t: (213)977-8600 - f: (213)977-8601
www.filmla.com

Summary Information

Location

Permit Number	F00140808-B	**Location Manager**	David Flannery
Production Company	THANK YOU BRAIN -THATS FANTAST...	Primary Phone	Mobile - 626-590-8823
Insured Company	THANK YOU BRAIN PRODUCTIONS, L...	Secondary Phone	Office - 818-688-4288
Production Title	RYAN HANSEN SOLVES CRIMES ON T...		

Lane / Full Closure E/S SIDEWALK CLOSURE ON LAS PALMAS AVE, HOLLYWOOD BL - YUCCA ST

Approximate Footage 0 - 300

Date(s) 8/22/2018 to 8/23/2018 **Time(s)** 20:00 to 08:00

NOT A PERMIT

FilmL.A., Inc.
6255 W Sunset Blvd, 12th Floor
Hollywood, CA 90028
t: (213)977-8600 - f: (213)977-8601
www.filmla.com

Summary Information

Location

Permit Number	F00140808-B	**Location Manager**	David Flannery
Production Company	THANK YOU BRAIN -THATS FANTAST...	Primary Phone	Mobile - 626-590-8823
Insured Company	THANK YOU BRAIN PRODUCTIONS, L...	Secondary Phone	Office - 818-688-4288
Production Title	RYAN HANSEN SOLVES CRIMES ON T...		

Location Address Las Palmas Ave, Hollywood Blvd. - Yucca St., Los Angeles, CA 90028

Location Type Street

Film Dates 8/22/2018 - 8/23/2018 20:00 - 08:00 2 days

Open or Closed to the Public Open

Generic Conditions

*Certain service and personnel fees required by jurisdictional agencies are not collected by FilmL.A. Any such fees must be paid directly to the appropriate agency, and a separate invoice will be provided to the permittee.
*LA CITY AND/OR LA COUNTY FIRE CHECKLIST ATTACHED TO FINAL PERMIT. THE PERMITTEE IS RESPONSIBLE FOR COMPLETING CHECKLIST PRIOR TO FILMING ACTIVITY AT THIS LOCATION. NON COMPLIANCE MAY RESULT IN ASSIGNMENT OF A FIRE OFFICER.
All closures impacting sidewalks must be implemented per WATCH manual, CA MUTCD TA-28 & TA-29
Community Survey Obtained
Equipment staging and vehicles may park on one side of the street only.
Must Maintain 5' Clearance on Sidewalks/Walkways
Must maintain local/emergency access
No cast or crew parking on area streets
No interference with merchant activity.
No stopping and setting up in residential areas before 7am or after 10pm without prior approval
No stopping or setting up in front of merchants or residents without prior approval
Notify LAPD Hollywood Division (213) 972-2971 and comm. (213) 978-6552 1/2 hour prior to any gunfire, brandishing weapons, special effects or simulated emergency or criminal activity.
Number of uniformed officers listed on the permit is a minimum requirement. Permittee remains responsible for deploying a sufficient number of uniformed officers to provide traffic and crowd control to ensure the safety of the film crew and the public.
Traffic control must be done in accordance w/MUTCD
Traffic Officers Required
Uniformed officers shall have a copy of the film permit in their possession and are required to confirm that all traffic control signage devices are in place.

Equipment on Location

Type	Quantity
5 or 10 ton trucks	4
Cast/Crew vehicles	55

Personnel on Location

Type	Quantity
Cast	5
Crew	70

NOT A PERMIT

FilmL.A., Inc.
6255 W Sunset Blvd, 12th Floor
Hollywood, CA 90028
t: (213)977-8600 - f: (213)977-8601
www.filmla.com

Summary Information

Location

Permit Number	F00140808-B	**Location Manager**	David Flannery
Production Company	THANK YOU BRAIN -THATS FANTAST...	Primary Phone	Mobile - 626-590-8823
Insured Company	THANK YOU BRAIN PRODUCTIONS, L...	Secondary Phone	Office - 818-688-4288
Production Title	RYAN HANSEN SOLVES CRIMES ON T...		

Catering Truck	1	Off-Duty/Active LAPD Officer(s)	6
Condors	1	Spot Check	1
Cranes	1		
Cube Trucks	3		
Generator	1		
Motor Homes	1		
Portable restrooms	1		
Trailers	3		
Vans	3		

Filming Activities Atmospheric Smoke Effects; Brandishing weapons; Driving shots; Emergency vehicles with flashing lights; Equipment on sidewalk, in curb lane & across street; Exterior establishing shots; Exterior models against scenery; Intermittent pedestrian control; Intermittent traffic control - 2 minutes standard; Precision driving (within or below posted speed limit only); Jib arm in the street; Talent in the street; Simulated foot chase; Simulated car chase; Utilizing Posting and Closures from Location: (LOC:469509) Hollywood Bl., McCadden Pl. - Cherokee Ave., Los Angeles, CA, 90028 ;

Jurisdiction **Political:** Los Angeles City - Council District 13 **Police:** Los Angeles Police Department **Fire:** Los Angeles City

Thomas Guide **Page:** 593 **Grid:** E4

Approvals LOS ANGELES CITY POLICE DEPARTMENT Gabriel Martinez

Parking

Base Camp
Location Type : Other Location
1760 N Gower St, Los Angeles, CA, 90028

Crew Parking
Location Type : Other Location
1760 N Gower St, Los Angeles, CA, 90028

Parking Notes
First Presbyterian Church

NOT A PERMIT

FilmL.A., Inc.
6255 W Sunset Blvd, 12th Floor
Hollywood, CA 90028
t: (213)977-8600 - f: (213)977-8601
www.filmla.com

Summary Information

Location

Permit Number	F00140808-B	**Location Manager**	David Flannery
Production Company	THANK YOU BRAIN -THATS FANTAST...	Primary Phone	Mobile - 626-590-8823
Insured Company	THANK YOU BRAIN PRODUCTIONS, L...	Secondary Phone	Office - 818-688-4288
Production Title	RYAN HANSEN SOLVES CRIMES ON T...		

Location Address McCadden Pl., Hollywood Blvd. - Hawthorn Ave., Los Angeles, CA 90028

Location Type Street

Film Dates 8/22/2018 - 8/23/2018 20:00 - 08:00 2 days

Open or Closed to the Public Open

Generic Conditions

*Certain service and personnel fees required by jurisdictional agencies are not collected by FilmL.A. Any such fees must be paid directly to the appropriate agency, and a separate invoice will be provided to the permittee.
*LA CITY AND/OR LA COUNTY FIRE CHECKLIST ATTACHED TO FINAL PERMIT. THE PERMITTEE IS RESPONSIBLE FOR COMPLETING CHECKLIST PRIOR TO FILMING ACTIVITY AT THIS LOCATION. NON COMPLIANCE MAY RESULT IN ASSIGNMENT OF A FIRE OFFICER.
All closures impacting sidewalks must be implemented per WATCH manual, CA MUTCD TA-28 & TA-29
Community Survey Obtained
Equipment staging and vehicles may park on one side of the street only.
Must Maintain 5' Clearance on Sidewalks/Walkways
Must maintain local/emergency access
No cast or crew parking on area streets
No interference with merchant activity.
No stopping and setting up in residential areas before 7am or after 10pm without prior approval
No stopping or setting up in front of merchants or residents without prior approval
Notify LAPD Hollywood Division (213) 972-2971 and comm. (213) 978-6552 1/2 hour prior to any gunfire, brandishing weapons, special effects or simulated emergency or criminal activity.
Number of uniformed officers listed on the permit is a minimum requirement. Permittee remains responsible for deploying a sufficient number of uniformed officers to provide traffic and crowd control to ensure the safety of the film crew and the public.
Traffic control must be done in accordance w/MUTCD
Traffic Officers Required
Uniformed officers shall have a copy of the film permit in their possession and are required to confirm that all traffic control signage devices are in place.

Equipment on Location

Type	Quantity
5 or 10 ton trucks	4
Cast/Crew vehicles	55

Personnel on Location

Type	Quantity
Cast	5
Crew	70

NOT A PERMIT

FilmL.A., Inc.
6255 W Sunset Blvd, 12th Floor
Hollywood, CA 90028
t: (213)977-8600 - f: (213)977-8601
www.filmla.com

Summary Information — Location

Permit Number	F00140808-B	**Location Manager**	David Flannery
Production Company	THANK YOU BRAIN -THATS FANTAST...	Primary Phone	Mobile - 626-590-8823
Insured Company	THANK YOU BRAIN PRODUCTIONS, L...	Secondary Phone	Office - 818-688-4288
Production Title	RYAN HANSEN SOLVES CRIMES ON T...		

Catering Truck	1	Off-Duty/Active LAPD Officer(s)	6
Condors	1	Spot Check	1
Cranes	1		
Cube Trucks	3		
Generator	1		
Motor Homes	1		
Portable restrooms	1		
Trailers	3		
Vans	3		

Filming Activities Atmospheric Smoke Effects; Brandishing weapons; Driving shots; Emergency vehicles with flashing lights; Equipment on sidewalk, in curb lane & across street; Exterior establishing shots; Exterior models against scenery; Intermittent pedestrian control; Intermittent traffic control - 2 minutes standard; Precision driving (within or below posted speed limit only); Jib arm in the street; Talent in the street; Simulated foot chase; Simulated car chase; Utilizing Posting and Closures from Location: (LOC:469509) Hollywood Bl., McCadden Pl. - Cherokee Ave., Los Angeles, CA, 90028 ;

Jurisdiction **Political:** Los Angeles City - Council District 13 **Police:** Los Angeles Police Department **Fire:** Los Angeles City

Thomas Guide **Page:** 593 **Grid:** E4

Approvals LOS ANGELES CITY POLICE DEPARTMENT Gabriel Martinez

Parking

Base Camp
Location Type : Other Location
1760 N Gower St, Los Angeles, CA, 90028

Crew Parking
Location Type : Other Location
1760 N Gower St, Los Angeles, CA, 90028

Parking Notes
First Presbyterian Church

NOT A PERMIT

FilmL.A., Inc.
6255 W Sunset Blvd, 12th Floor
Hollywood, CA 90028
t: (213)977-8600 - f: (213)977-8601
www.filmla.com

Summary Information

Location

Permit Number	F00140808-B	**Location Manager**	David Flannery
Production Company	THANK YOU BRAIN -THATS FANTAST...	Primary Phone	Mobile - 626-590-8823
Insured Company	THANK YOU BRAIN PRODUCTIONS, L...	Secondary Phone	Office - 818-688-4288
Production Title	RYAN HANSEN SOLVES CRIMES ON T...		

Location Address 6712 Hollywood Blvd, Los Angeles, CA, 90028

Location Type Theater

Film Dates 8/22/2018 - 8/23/2018 07:00 - 05:00 1 day

Open or Closed to the Public Closed

Generic Conditions

*Certain service and personnel fees required by jurisdictional agencies are not collected by FilmL.A. Any such fees must be paid directly to the appropriate agency, and a separate invoice will be provided to the permittee.
*LA CITY AND/OR LA COUNTY FIRE CHECKLIST ATTACHED TO FINAL PERMIT. THE PERMITTEE IS RESPONSIBLE FOR COMPLETING CHECKLIST PRIOR TO FILMING ACTIVITY AT THIS LOCATION. NON COMPLIANCE MAY RESULT IN ASSIGNMENT OF A FIRE OFFICER.
All closures impacting sidewalks must be implemented per WATCH manual, CA MUTCD TA-28 & TA-29
Community Survey Obtained
Equipment staging and vehicles may park on one side of the street only.
Must Maintain 5' Clearance on Sidewalks/Walkways
Must maintain local/emergency access
No cast or crew parking on area streets
No interference with merchant activity.
No stopping and setting up in residential areas before 7am or after 10pm without prior approval
No stopping or setting up in front of merchants or residents without prior approval
Notify LAPD Hollywood Division (213) 972-2971 and comm. (213) 978-6552 1/2 hour prior to any gunfire, brandishing weapons, special effects or simulated emergency or criminal activity.
Number of uniformed officers listed on the permit is a minimum requirement. Permittee remains responsible for deploying a sufficient number of uniformed officers to provide traffic and crowd control to ensure the safety of the film crew and the public.
Traffic control must be done in accordance w/MUTCD
Traffic Officers Required
Uniformed officers shall have a copy of the film permit in their possession and are required to confirm that all traffic control signage devices are in place.

Equipment on Location

Type	Quantity
5 or 10 ton trucks	4
Cast/Crew vehicles	55

Personnel on Location

Type	Quantity
Cast	5
Crew	70

NOT A PERMIT

FilmL.A., Inc.
6255 W Sunset Blvd, 12th Floor
Hollywood, CA 90028
t: (213)977-8600 - f: (213)977-8601
www.filmla.com

Summary Information — Location

Permit Number	F00140808-B	**Location Manager**	David Flannery
Production Company	THANK YOU BRAIN -THATS FANTAST...	Primary Phone	Mobile - 626-590-8823
Insured Company	THANK YOU BRAIN PRODUCTIONS, L...	Secondary Phone	Office - 818-688-4288
Production Title	RYAN HANSEN SOLVES CRIMES ON T...		

Catering Truck	1	Off-Duty/Active LAPD Officer(s)	6
Condors	1	Spot Check	1
Cranes	1		
Cube Trucks	3		
Generator	1		
Motor Homes	1		
Portable restrooms	1		
Trailers	3		
Vans	3		

Filming Activities Atmospheric Smoke Effects; Brandishing weapons; Driving shots; Equipment on sidewalk, in curb lane & across street; Exterior establishing shots; Exterior models against scenery; Interior and exterior dialogue; Intermittent pedestrian control; Intermittent traffic control - 2 minutes standard; Precision driving (within or below posted speed limit only); Jib arm in the street; Talent in the street; Simulated foot chase;

Jurisdiction **Political:** Los Angeles City - Council District 13 **Police:** Los Angeles Police Department **Fire:** Los Angeles City

Thomas Guide **Page:** 593 **Grid:** E4

Approvals LOS ANGELES CITY DEPARTMENT OF PUBLIC WORKS — Jessica Castro
LOS ANGELES CITY POLICE DEPARTMENT — Gabriel Martinez

Parking

Base Camp
Location Type : 1760 N Gower St, Los Angeles, CA, 90028
Other Location

Crew Parking
Location Type : 1760 N Gower St, Los Angeles, CA, 90028
Other Location

Parking Notes
First Presbyterian Church

Posting "No Parking" signs S/S HOLLYWOOD BL, 6712 HOLLYWOOD BL - EAST TO LAS PALMAS AVE
W/S LAS PALMAS AVE, HOLLYWOOD BL - SELMA AVE
S/S YUCCA ST, CHEROKEE AVE - MCCADDEN PL

Approximate Footage 901 - 1200 **Log Number** 213039

Date(s) 8/22/2018 to 8/23/2018 **Time(s)** 00:00 to 00:00

NOT A PERMIT

FilmL.A., Inc.
6255 W Sunset Blvd, 12th Floor
Hollywood, CA 90028
t: (213)977-8600 - f: (213)977-8601
www.filmla.com

Summary Information

Location

Permit Number	F00140808-B	**Location Manager**	David Flannery
Production Company	THANK YOU BRAIN -THATS FANTAST...	Primary Phone	Mobile - 626-590-8823
Insured Company	THANK YOU BRAIN PRODUCTIONS, L...	Secondary Phone	Office - 818-688-4288
Production Title	RYAN HANSEN SOLVES CRIMES ON T...		

NOT A PERMIT

FilmL.A., Inc.
6255 W Sunset Blvd, 12th Floor
Hollywood, CA 90028
t: (213)977-8600 - f: (213)977-8601
www.filmla.com

Summary Information

Location

Permit Number	F00140808-B	**Location Manager**	David Flannery
Production Company	THANK YOU BRAIN -THATS FANTAST...	Primary Phone	Mobile - 626-590-8823
Insured Company	THANK YOU BRAIN PRODUCTIONS, L...	Secondary Phone	Office - 818-688-4288
Production Title	RYAN HANSEN SOLVES CRIMES ON T...		

Location Address 1714 N Las Palmas Ave, Los Angeles, CA, 90028

Location Type Club

Location Description LAS PALMAS NIGHT CLUB

Film Dates 8/22/2018 - 8/23/2018 20:00 - 08:00 2 days

Open or Closed to the Public Closed

Generic Conditions

*Certain service and personnel fees required by jurisdictional agencies are not collected by FilmL.A. Any such fees must be paid directly to the appropriate agency, and a separate invoice will be provided to the permittee.
*LA CITY AND/OR LA COUNTY FIRE CHECKLIST ATTACHED TO FINAL PERMIT. THE PERMITTEE IS RESPONSIBLE FOR COMPLETING CHECKLIST PRIOR TO FILMING ACTIVITY AT THIS LOCATION. NON COMPLIANCE MAY RESULT IN ASSIGNMENT OF A FIRE OFFICER.
All closures impacting sidewalks must be implemented per WATCH manual, CA MUTCD TA-28 & TA-29
Community Survey Obtained
Equipment staging and vehicles may park on one side of the street only.
Must Maintain 5' Clearance on Sidewalks/Walkways
Must maintain local/emergency access
No cast or crew parking on area streets
No interference with merchant activity.
No stopping and setting up in residential areas before 7am or after 10pm without prior approval
No stopping or setting up in front of merchants or residents without prior approval
Notify LAPD Hollywood Division (213) 972-2971 and comm. (213) 978-6552 1/2 hour prior to any gunfire, brandishing weapons, special effects or simulated emergency or criminal activity.
Number of uniformed officers listed on the permit is a minimum requirement. Permittee remains responsible for deploying a sufficient number of uniformed officers to provide traffic and crowd control to ensure the safety of the film crew and the public.
Traffic control must be done in accordance w/MUTCD
Traffic Officers Required
Uniformed officers shall have a copy of the film permit in their possession and are required to confirm that all traffic control signage devices are in place.

NOT A PERMIT

FilmL.A., Inc.
6255 W Sunset Blvd, 12th Floor
Hollywood, CA 90028
t: (213)977-8600 - f: (213)977-8601
www.filmla.com

Summary Information — Location

Permit Number	F00140808-B	**Location Manager**	David Flannery
Production Company	THANK YOU BRAIN -THATS FANTAST...	Primary Phone	Mobile - 626-590-8823
Insured Company	THANK YOU BRAIN PRODUCTIONS, L...	Secondary Phone	Office - 818-688-4288
Production Title	RYAN HANSEN SOLVES CRIMES ON T...		

Equipment on Location

Type	Quantity
5 or 10 ton trucks	4
Cast/Crew vehicles	55
Catering Truck	1
Condors	1
Cranes	1
Cube Trucks	3
Generator	1
Motor Homes	1
Portable restrooms	1
Trailers	3
Vans	3

Personnel on Location

Type	Quantity
Cast	5
Crew	70
Off-Duty/Active LAPD Officer(s)	6
Spot Check	1

Filming Activities Atmospheric Smoke Effects; Brandishing weapons; Driving shots; Equipment on sidewalk, in curb lane & across street; Exterior establishing shots; Exterior models against scenery; Interior and exterior dialogue; Intermittent pedestrian control; Intermittent traffic control - 2 minutes standard; Precision driving (within or below posted speed limit only); Jib arm in the street; Talent in the street; Simulated foot chase;

Jurisdiction **Political:** Los Angeles City - Council District 04 **Police:** Los Angeles Police Department **Fire:** Los Angeles City

Thomas Guide **Page:** 593 **Grid:** E4

Approvals

LOS ANGELES CITY DEPARTMENT OF PUBLIC WORKS	Jessica Castro
LOS ANGELES CITY POLICE DEPARTMENT	Gabriel Martinez

Parking

Base Camp 1760 N Gower St, Los Angeles, CA, 90028
Location Type : Other Location

Crew Parking 1760 N Gower St, Los Angeles, CA, 90028
Location Type : Other Location

Parking Notes
First Presbyterian Church

Posting "No Parking" signs B/S LAS PALMAS AVE, HOLLYWOOD BL - YUCCA ST

NOT A PERMIT

FilmL.A., Inc.
6255 W Sunset Blvd, 12th Floor
Hollywood, CA 90028
t: (213)977-8600 - f: (213)977-8601
www.filmla.com

Summary Information — Location

Permit Number	F00140808-B	**Location Manager**	David Flannery
Production Company	THANK YOU BRAIN -THATS FANTAST...	Primary Phone	Mobile - 626-590-8823
Insured Company	THANK YOU BRAIN PRODUCTIONS, L...	Secondary Phone	Office - 818-688-4288
Production Title	RYAN HANSEN SOLVES CRIMES ON T...		

Approximate Footage	901 - 1200	**Log Number**	213040
Date(s)	8/22/2018 to 8/22/2018	**Time(s)**	20:00 to 06:00
Posting "No Parking" signs	W/S LAS PALMAS AVE, HOLLYWOOD BL - NORTH 200'		
Approximate Footage	0 - 300	**Log Number**	213236
Date(s)	8/22/2018 to 8/22/2018	**Time(s)**	13:00 to 22:00

NOT A PERMIT

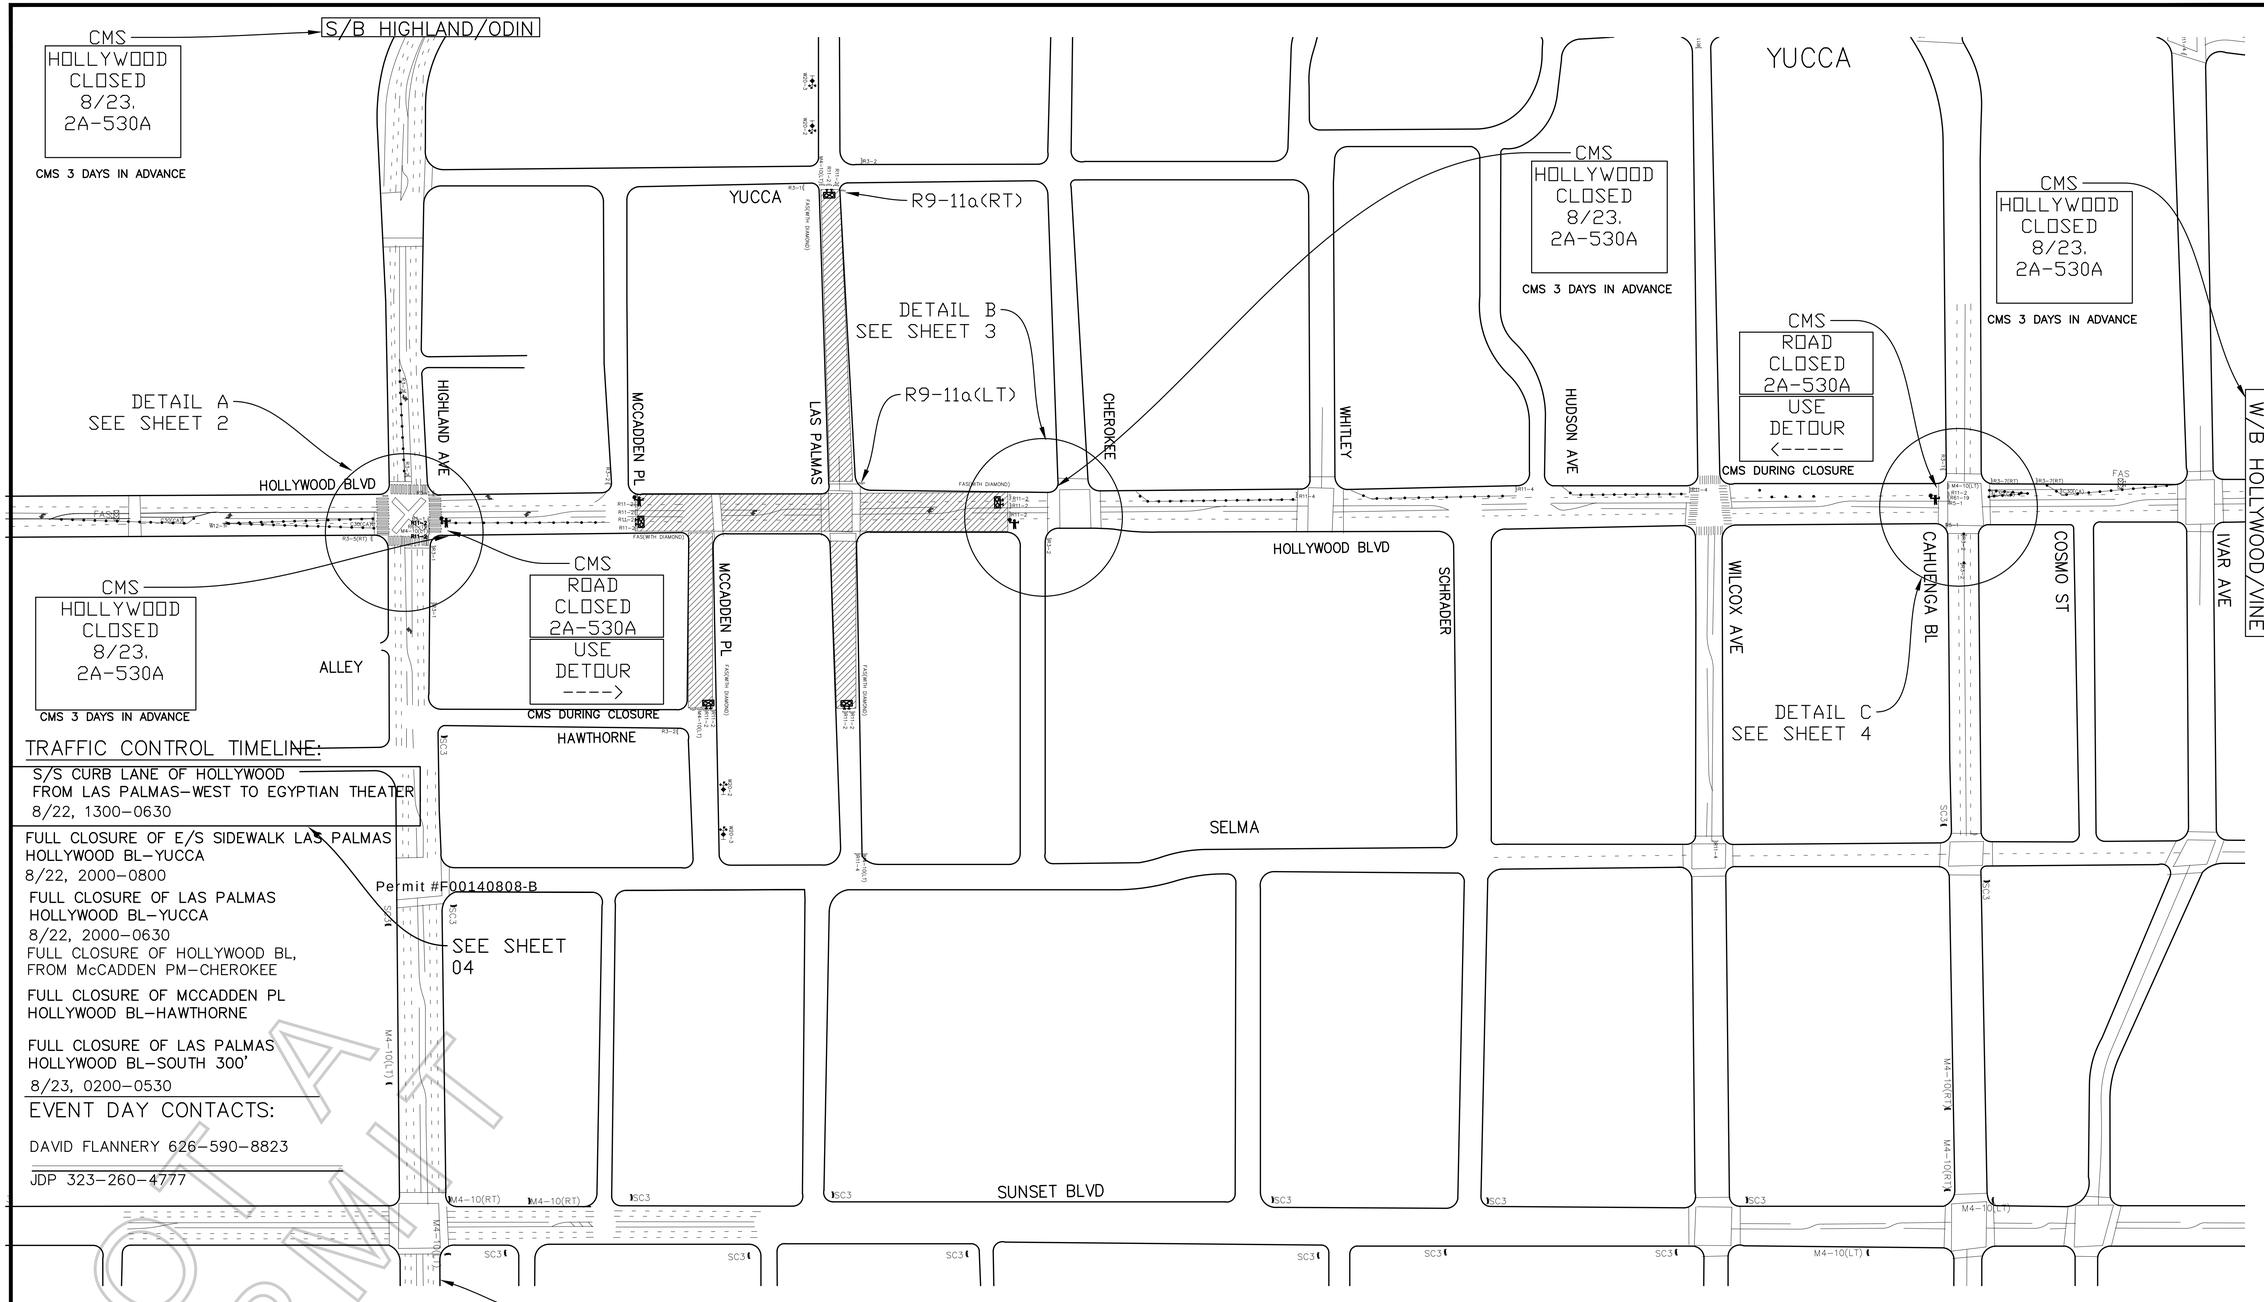

TRAFFIC CONTROL TIMELINE:

S/S CURB LANE OF HOLLYWOOD FROM LAS PALMAS–WEST TO EGYPTIAN THEATER
8/22, 1300–0630

FULL CLOSURE OF E/S SIDEWALK LAS PALMAS HOLLYWOOD BL–YUCCA
8/22, 2000–0800

FULL CLOSURE OF LAS PALMAS HOLLYWOOD BL–YUCCA
8/22, 2000–0630

FULL CLOSURE OF HOLLYWOOD BL, FROM McCADDEN PM–CHEROKEE

FULL CLOSURE OF MCCADDEN PL HOLLYWOOD BL–HAWTHORNE

FULL CLOSURE OF LAS PALMAS HOLLYWOOD BL–SOUTH 300'
8/23, 0200–0530

EVENT DAY CONTACTS:

DAVID FLANNERY 626–590–8823

JDP 323–260–4777

LEGEND

- TYPE I BARRICADE WITH SIGN
- 12' TYPE I PARADE BARRICADE
- 28" REFLECTIVE TRAFFIC CONE
- DELINEATOR WITH CAUTION TAPE
- HIGH LEVEL WARNING DEVICE WITH SIGN
- FLASHING ARROW SIGN
- RUNNER ROUTE
- SIGNALIZED INTERSTION
- P.D. TO PERFORM ITC

CONCEPTUAL PLANS
PLANS NOT DRAWN TO SCALE

SIGN LEGEND

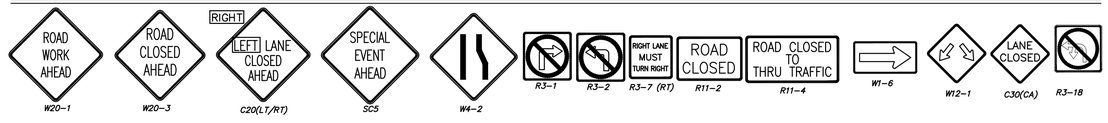

NOTE:

ALL SIGNS SHALL CONFORM TO THE CALIFORNIA MANUAL ON UNIFORM TRAFFIC CONTROL DEVICES FOR STREETS AND HIGHWAYS (CALIFORNIA MUTCD), LATEST EDITION. ALL SIGN SIZES SHALL BE THE STANDARD SIZE SHOWN IN THEIR RESPECTIVE PUBLICATIONS UNLESS NOTED OTHERWISE ON THE PLAN.

NOT A PERMIT

BY:	NO.:	DATE:	DESCRIPTION:

THAT'S FANTASTIC LLC
RYAN HANSEN SOLVES CRIMES ON TELEVISION

SHEET TITLE: TRAFFIC CONTROL PLAN

PROJECT: HOLLYWOOD CLOSURE

DATE:	7/5/2018
SCALE:	NTS
DRAWN BY:	ISROD
CHECKED BY:	JV
PROJECT NO.:	
SHEET NUMBER:	

01 OF 04 SHEETS

DETAIL "A"

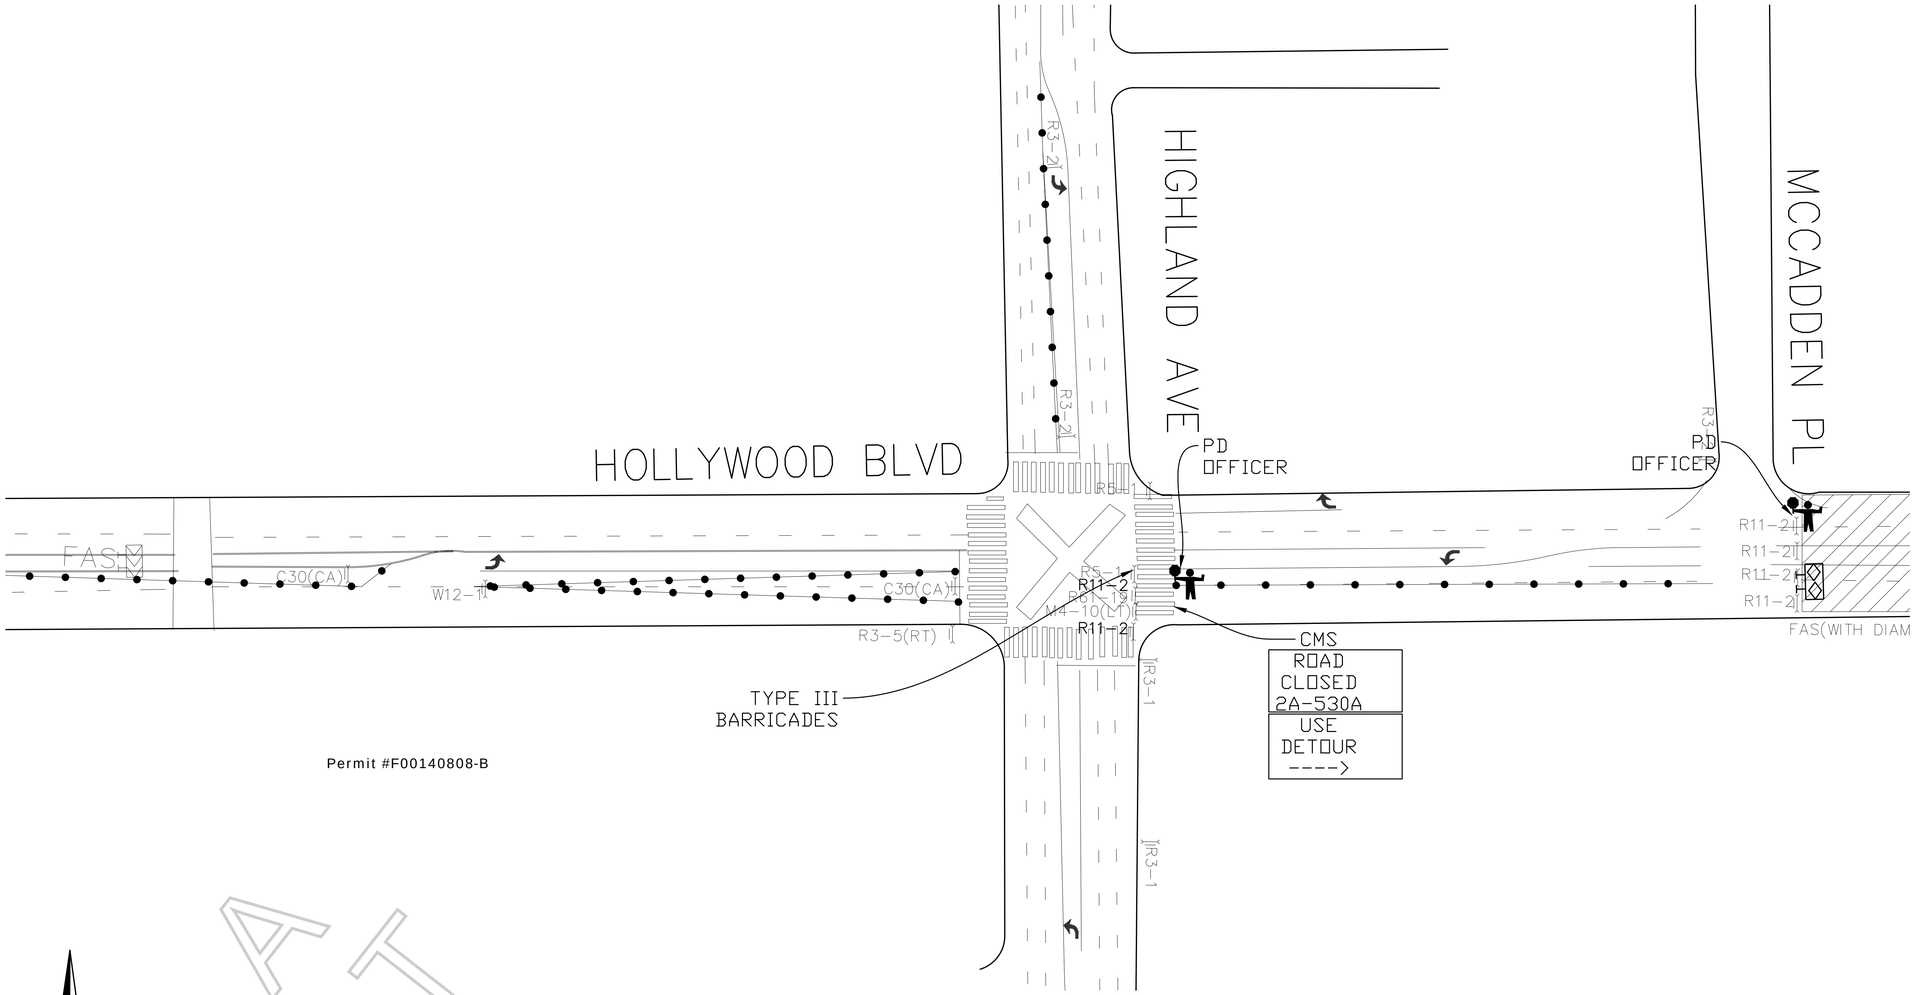

Permit #F00140808-B

NOT A PERMIT

N

LEGEND

- TYPE I BARRICADE WITH SIGN
- 12' TYPE I PARADE BARRICADE
- 28" REFLECTIVE TRAFFIC CONE
- DELINEATOR WITH CAUTION TAPE
- HIGH LEVEL WARNING DEVICE WITH SIGN
- FLASHING ARROW SIGN
- RUNNER ROUTE
- SIGNALIZED INTERSTION
- P.D. TO PERFORM ITC

TRAFFIC CONTROL TIMELINE:

S/S CURB LANE OF HOLLYWOOD
FROM LAS PALMAS–WEST TO EGYPTIAN THEATER
8/22, 1300–0630

FULL CLOSURE OF E/S SIDEWALK LAS PALMAS
HOLLYWOOD BL–YUCCA
8/22, 2000–0800

FULL CLOSURE OF LAS PALMAS
HOLLYWOOD BL–YUCCA
8/22, 2000–0630

FULL CLOSURE OF HOLLYWOOD BL,
FROM McCADDEN PM–CHEROKEE

FULL CLOSURE OF MCCADDEN PL
HOLLYWOOD BL–HAWTHORNE

FULL CLOSURE OF LAS PALMAS
HOLLYWOOD BL–SOUTH 300'
8/23, 0200–0530

EVENT DAY CONTACTS:

DAVID FLANNERY 626–590–8823

JDP 323–260–4777

CONCEPTUAL PLANS
PLANS NOT DRAWN TO SCALE

SIGN LEGEND

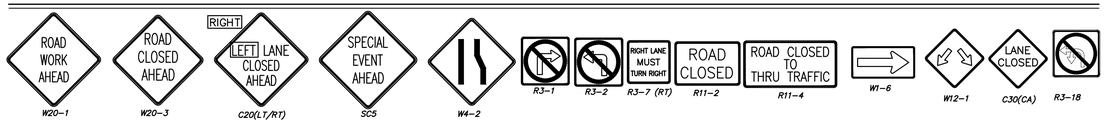

NOTE:

ALL SIGNS SHALL CONFORM TO THE CALIFORNIA MANUAL ON UNIFORM TRAFFIC CONTROL DEVICES FOR STREETS AND HIGHWAYS (CALIFORNIA MUTCD), LATEST EDITION. ALL SIGN SIZES SHALL BE THE STANDARD SIZE SHOWN IN THEIR RESPECTIVE PUBLICATIONS UNLESS NOTED OTHERWISE ON THE PLAN.

BY:	NO.:	DATE:	DESCRIPTION:	BY:

THAT'S FANTASTIC LLC
RYAN HANSEN SOLVES CRIMES ON TELEVISION

SHEET TITLE: TRAFFIC CONTROL PLAN
PROJECT: HOLLYWOOD CLOSURE

DATE:	7/5/2018
SCALE:	NTS
DRAWN BY:	ISROD
CHECKED BY:	JV
PROJECT NO.:	
SHEET NUMBER:	

02 OF 04 SHEETS

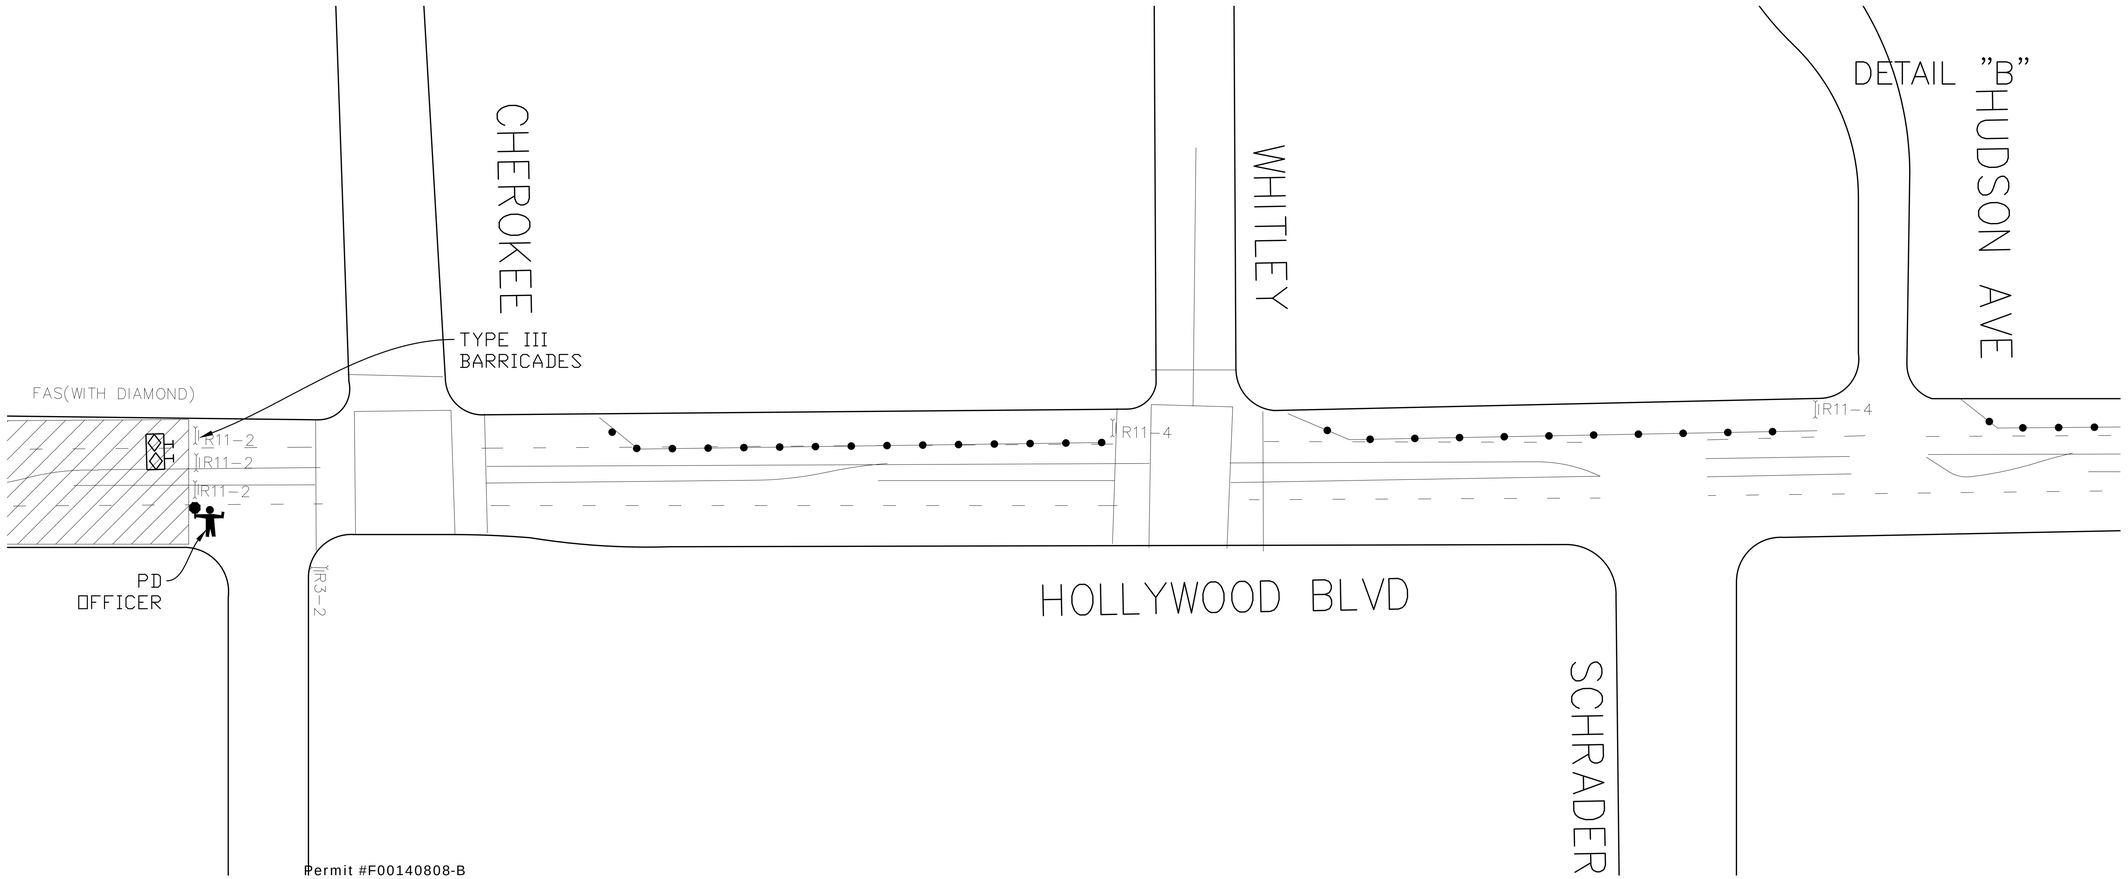

Permit #F00140808-B

NOT A PERMIT

TRAFFIC CONTROL TIMELINE:

S/S CURB LANE OF HOLLYWOOD
FROM LAS PALMAS–WEST TO EGYPTIAN THEATER
8/22, 1300–0630

FULL CLOSURE OF E/S SIDEWALK LAS PALMAS
HOLLYWOOD BL–YUCCA
8/22, 2000–0800

FULL CLOSURE OF LAS PALMAS
HOLLYWOOD BL–YUCCA
8/22, 2000–0630

FULL CLOSURE OF HOLLYWOOD BL,
FROM McCADDEN PM–CHEROKEE

FULL CLOSURE OF MCCADDEN PL
HOLLYWOOD BL–HAWTHORNE

FULL CLOSURE OF LAS PALMAS
HOLLYWOOD BL–SOUTH 300'
8/23, 0200–0530

EVENT DAY CONTACTS:

DAVID FLANNERY 626–590–8823

JDP 323–260–4777

LEGEND

- TYPE I BARRICADE WITH SIGN
- 12' TYPE I PARADE BARRICADE
- 28" REFLECTIVE TRAFFIC CONE
- DELINEATOR WITH CAUTION TAPE
- HIGH LEVEL WARNING DEVICE WITH SIGN
- FLASHING ARROW SIGN
- RUNNER ROUTE
- SIGNALIZED INTERSTION
- P.D. TO PERFORM ITC

CONCEPTUAL PLANS
PLANS NOT DRAWN TO SCALE

SIGN LEGEND

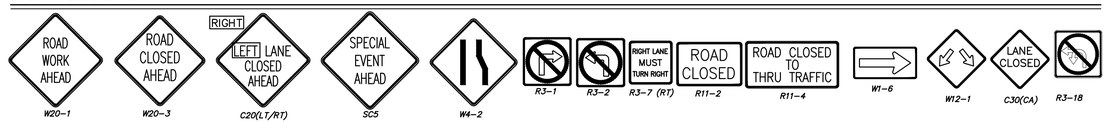

NOTE:

ALL SIGNS SHALL CONFORM TO THE CALIFORNIA MANUAL ON UNIFORM TRAFFIC CONTROL DEVICES FOR STREETS AND HIGHWAYS (CALIFORNIA MUTCD), LATEST EDITION. ALL SIGN SIZES SHALL BE THE SHALL BE THE STANDARD SIZE SHOWN IN THEIR RESPECTIVE PUBLICATIONS UNLESS NOTED OTHERWISE ON THE PLAN.

NO.:	DATE:	DESCRIPTION:	BY:

THAT'S FANTASTIC LLC
RYAN HANSEN SOLVES CRIMES ON TELEVISION

SHEET TITLE: TRAFFIC CONTROL PLAN
PROJECT: HOLLYWOOD CLOSURE

DATE:	2/12/2018
SCALE:	NTS
DRAWN BY:	ISROD
CHECKED BY:	JV
PROJECT NO.:	
SHEET NUMBER:	

03 OF 04 SHEETS

DETAIL "C"

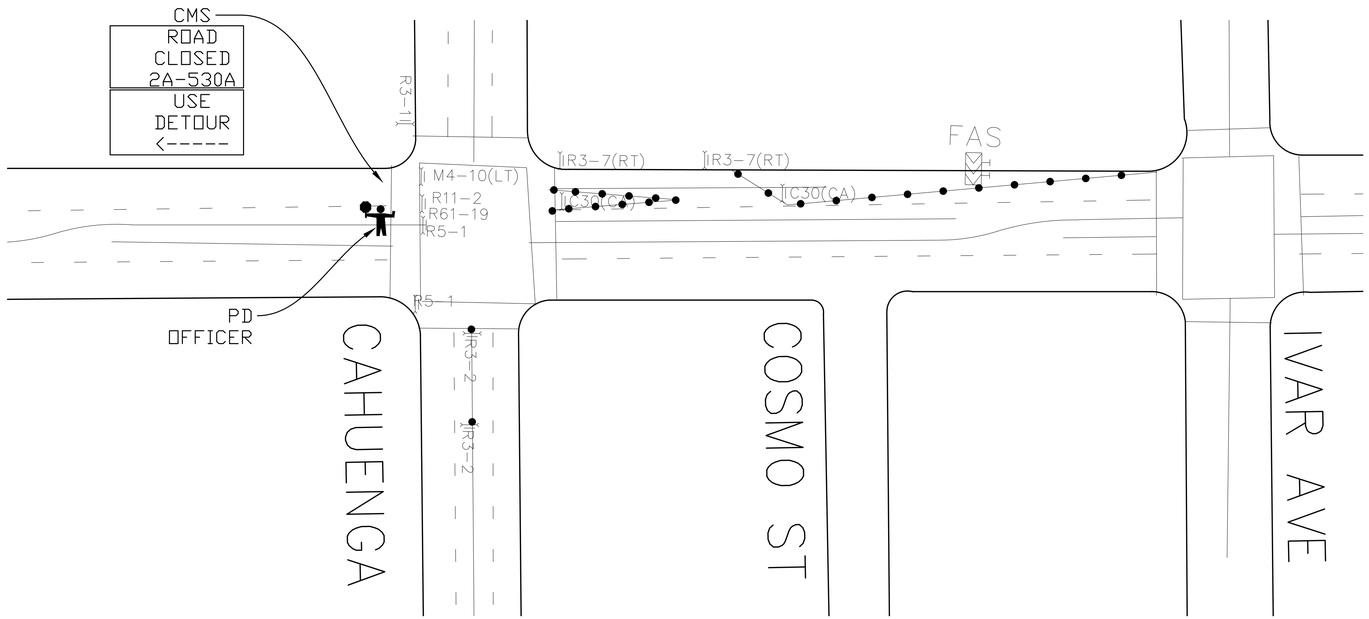

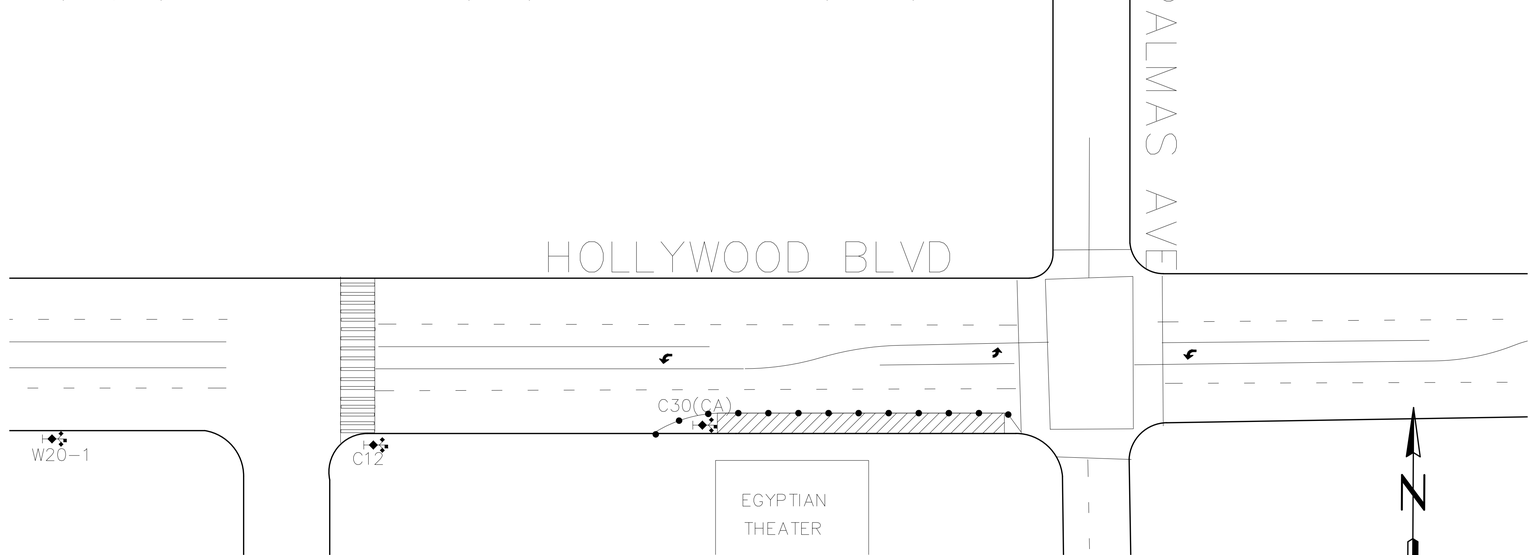

TRAFFIC CONTROL TIMELINE:

S/S CURB LANE OF HOLLYWOOD
FROM LAS PALMAS–WEST TO EGYPTIAN THEATER
8/22, 1300–0630

Permit #E00140808-B

FULL CLOSURE OF E/S SIDEWALK LAS PALMAS
HOLLYWOOD BL–YUCCA
8/22, 2000–0800

FULL CLOSURE OF LAS PALMAS
HOLLYWOOD BL–YUCCA
8/22, 2000–0630

FULL CLOSURE OF HOLLYWOOD BL,
FROM McCADDEN PM–CHEROKEE

FULL CLOSURE OF MCCADDEN PL
HOLLYWOOD BL–HAWTHORNE

FULL CLOSURE OF LAS PALMAS
HOLLYWOOD BL–SOUTH 300'
8/23, 0200–0530

EVENT DAY CONTACTS:

DAVID FLANNERY 626–590–8823

JDP 323–260–4777

LEGEND

- TYPE I BARRICADE WITH SIGN
- 12' TYPE I PARADE BARRICADE
- 28" REFLECTIVE TRAFFIC CONE
- DELINEATOR WITH CAUTION TAPE
- HIGH LEVEL WARNING DEVICE WITH SIGN
- FLASHING ARROW SIGN
- RUNNER ROUTE
- SIGNALIZED INTERSTION
- P.D. TO PERFORM ITC

NOT A PERMIT

CONCEPTUAL PLANS
PLANS NOT DRAWN TO SCALE

SIGN LEGEND

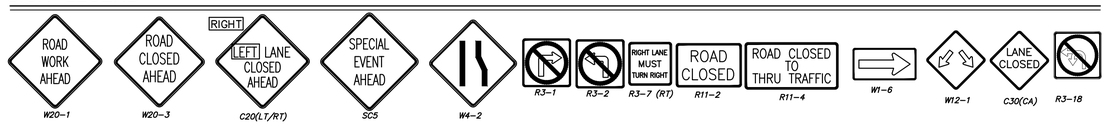

NOTE:

ALL SIGNS SHALL CONFORM TO THE CALIFORNIA MANUAL ON UNIFORM TRAFFIC CONTROL DEVICES FOR STREETS AND HIGHWAYS (CALIFORNIA MUTCD), LATEST EDITION. ALL SIGN SIZES SHALL BE THE STANDARD SIZE SHOWN IN THEIR RESPECTIVE PUBLICATIONS UNLESS NOTED OTHERWISE ON THE PLAN.

BY:	NO.:	DATE:	DESCRIPTION:	BY:

THAT'S FANTASTIC LLC
RYAN HANSEN SOLVES CRIMES ON TELEVISION

SHEET TITLE: TRAFFIC CONTROL PLAN
PROJECT: HOLLYWOOD CLOSURE

DATE:	2/12/2018
SCALE:	NTS
DRAWN BY:	ISROD
CHECKED BY:	JV
PROJECT NO.:	
SHEET NUMBER:	

04 OF 04 SHEETS